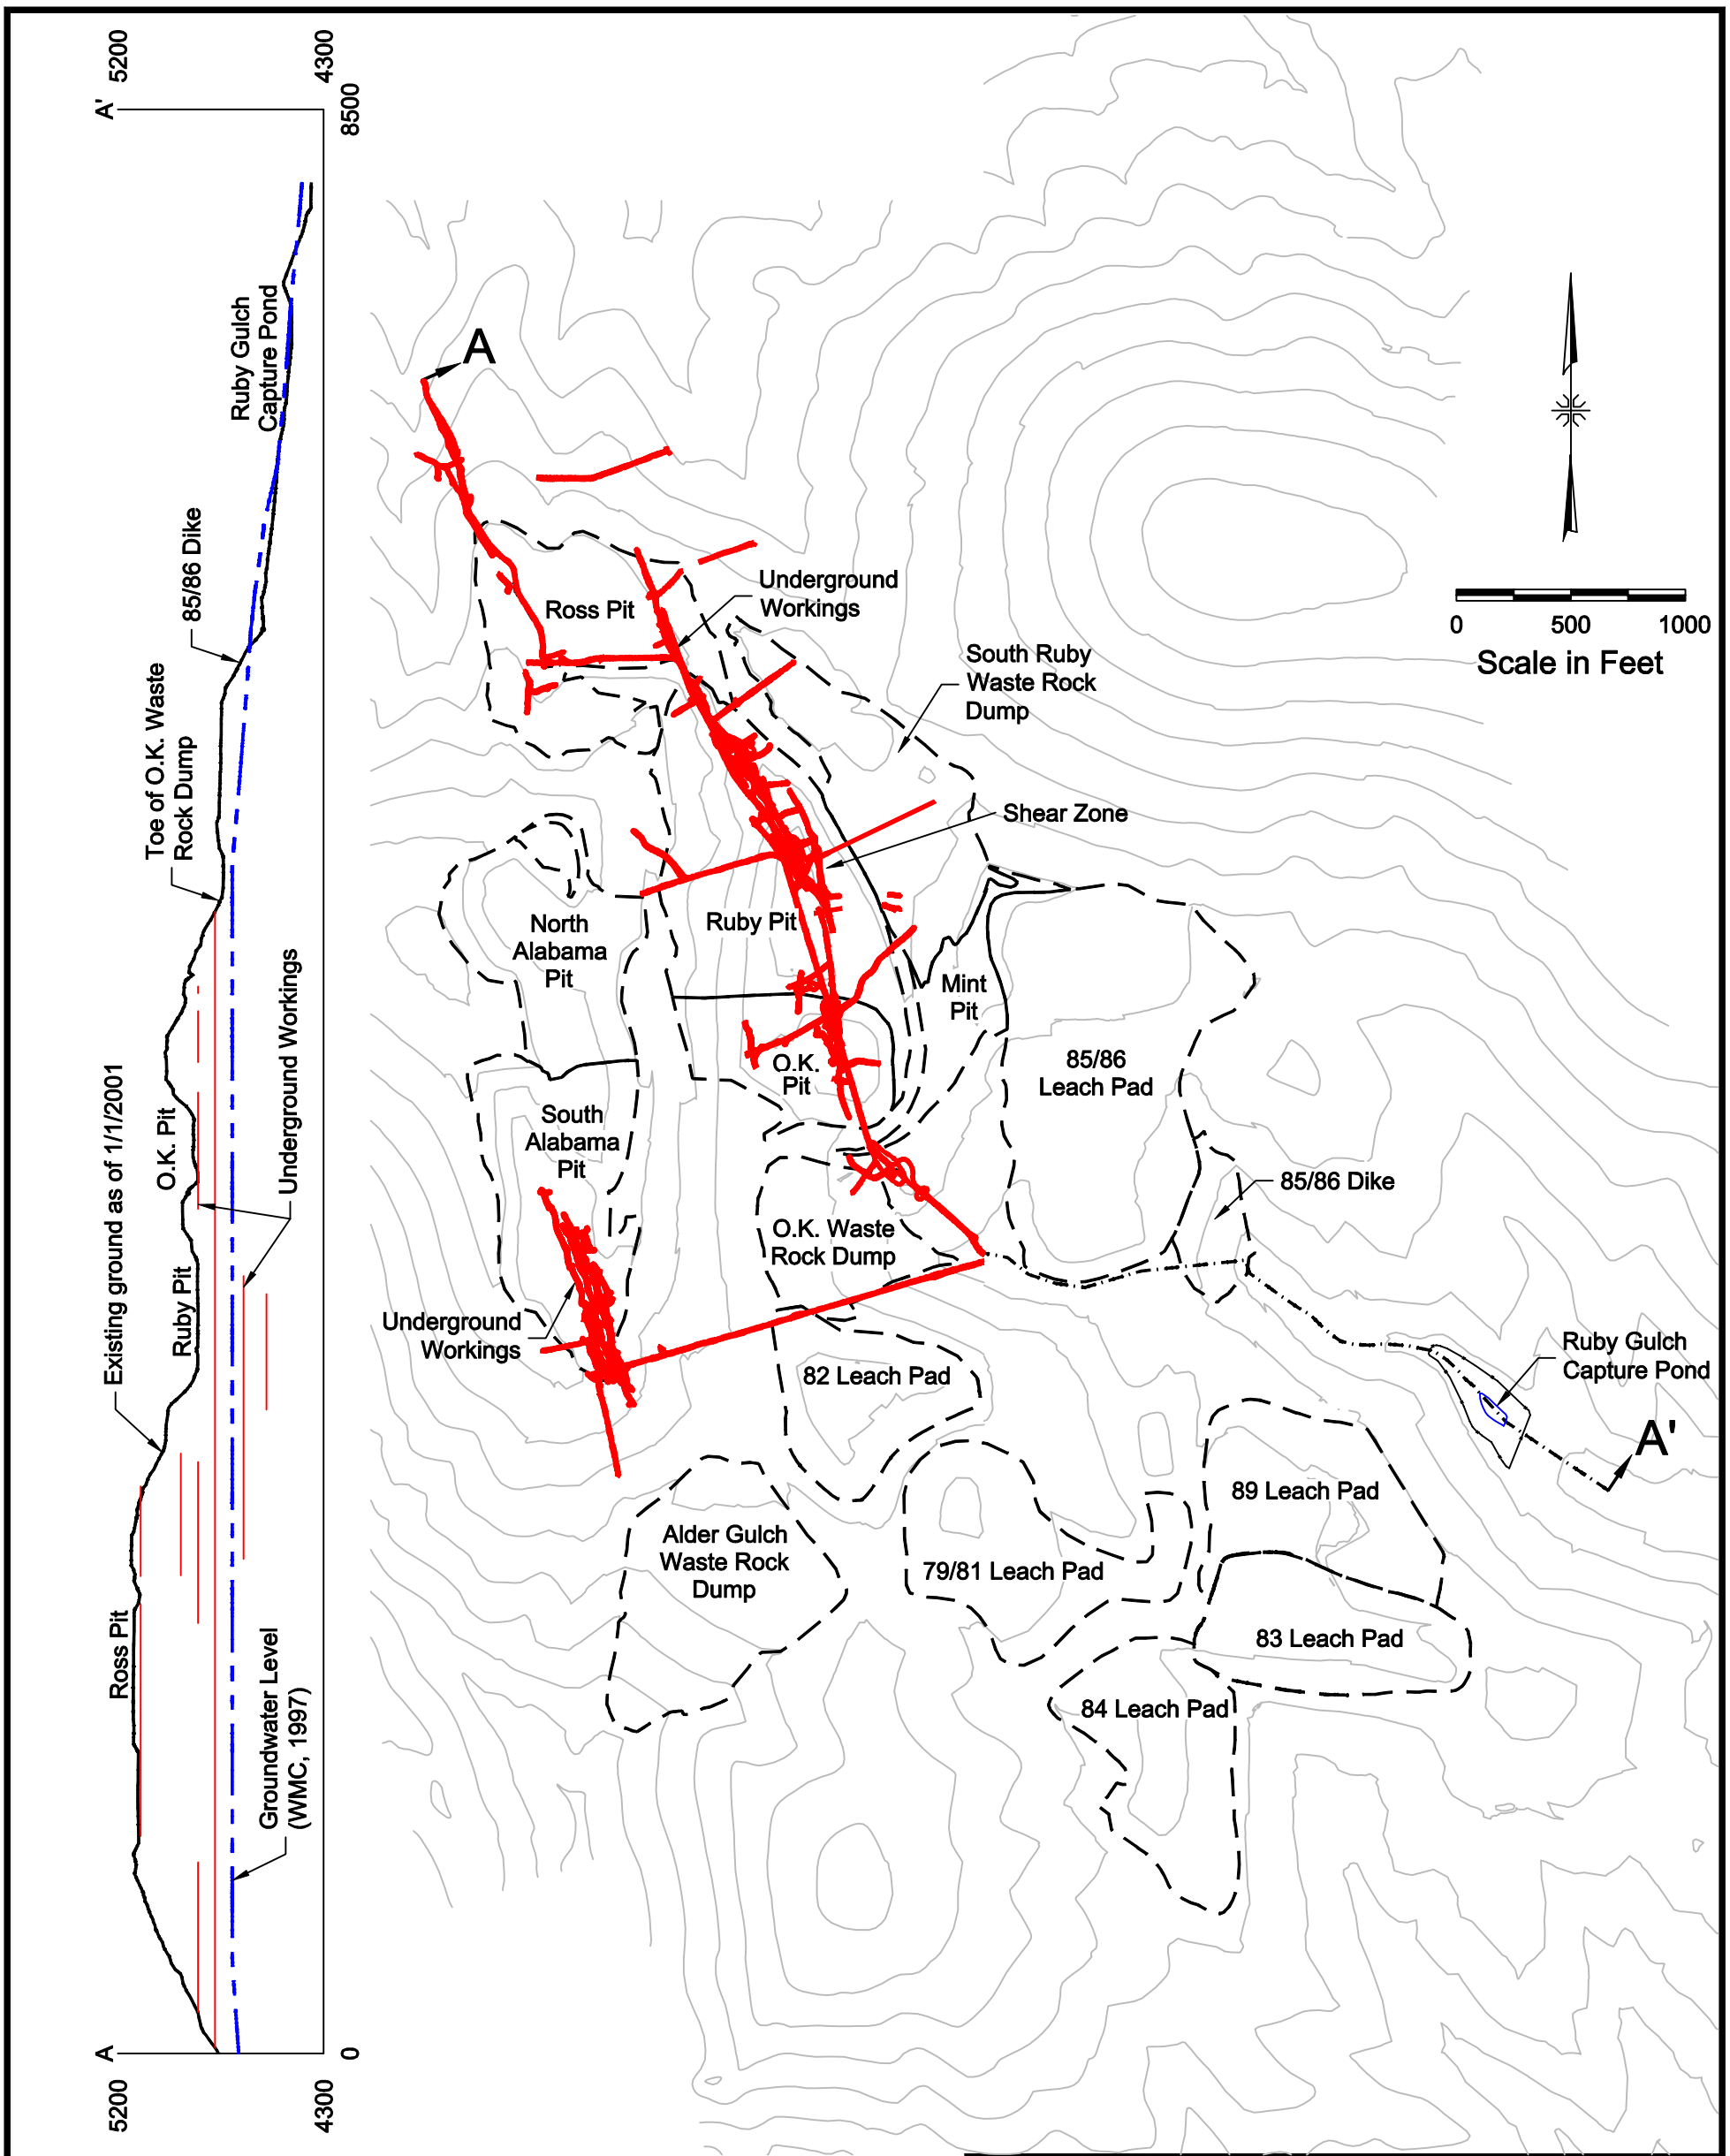

ZORTMAN MINE
RUBY SHEAR ZONE AND
UNDERGROUND WORKINGS

FIGURE 3.3-6